SERVICE AREA MAP FOR THE TOWN OF MALTA SEWER DIST. NO. 2

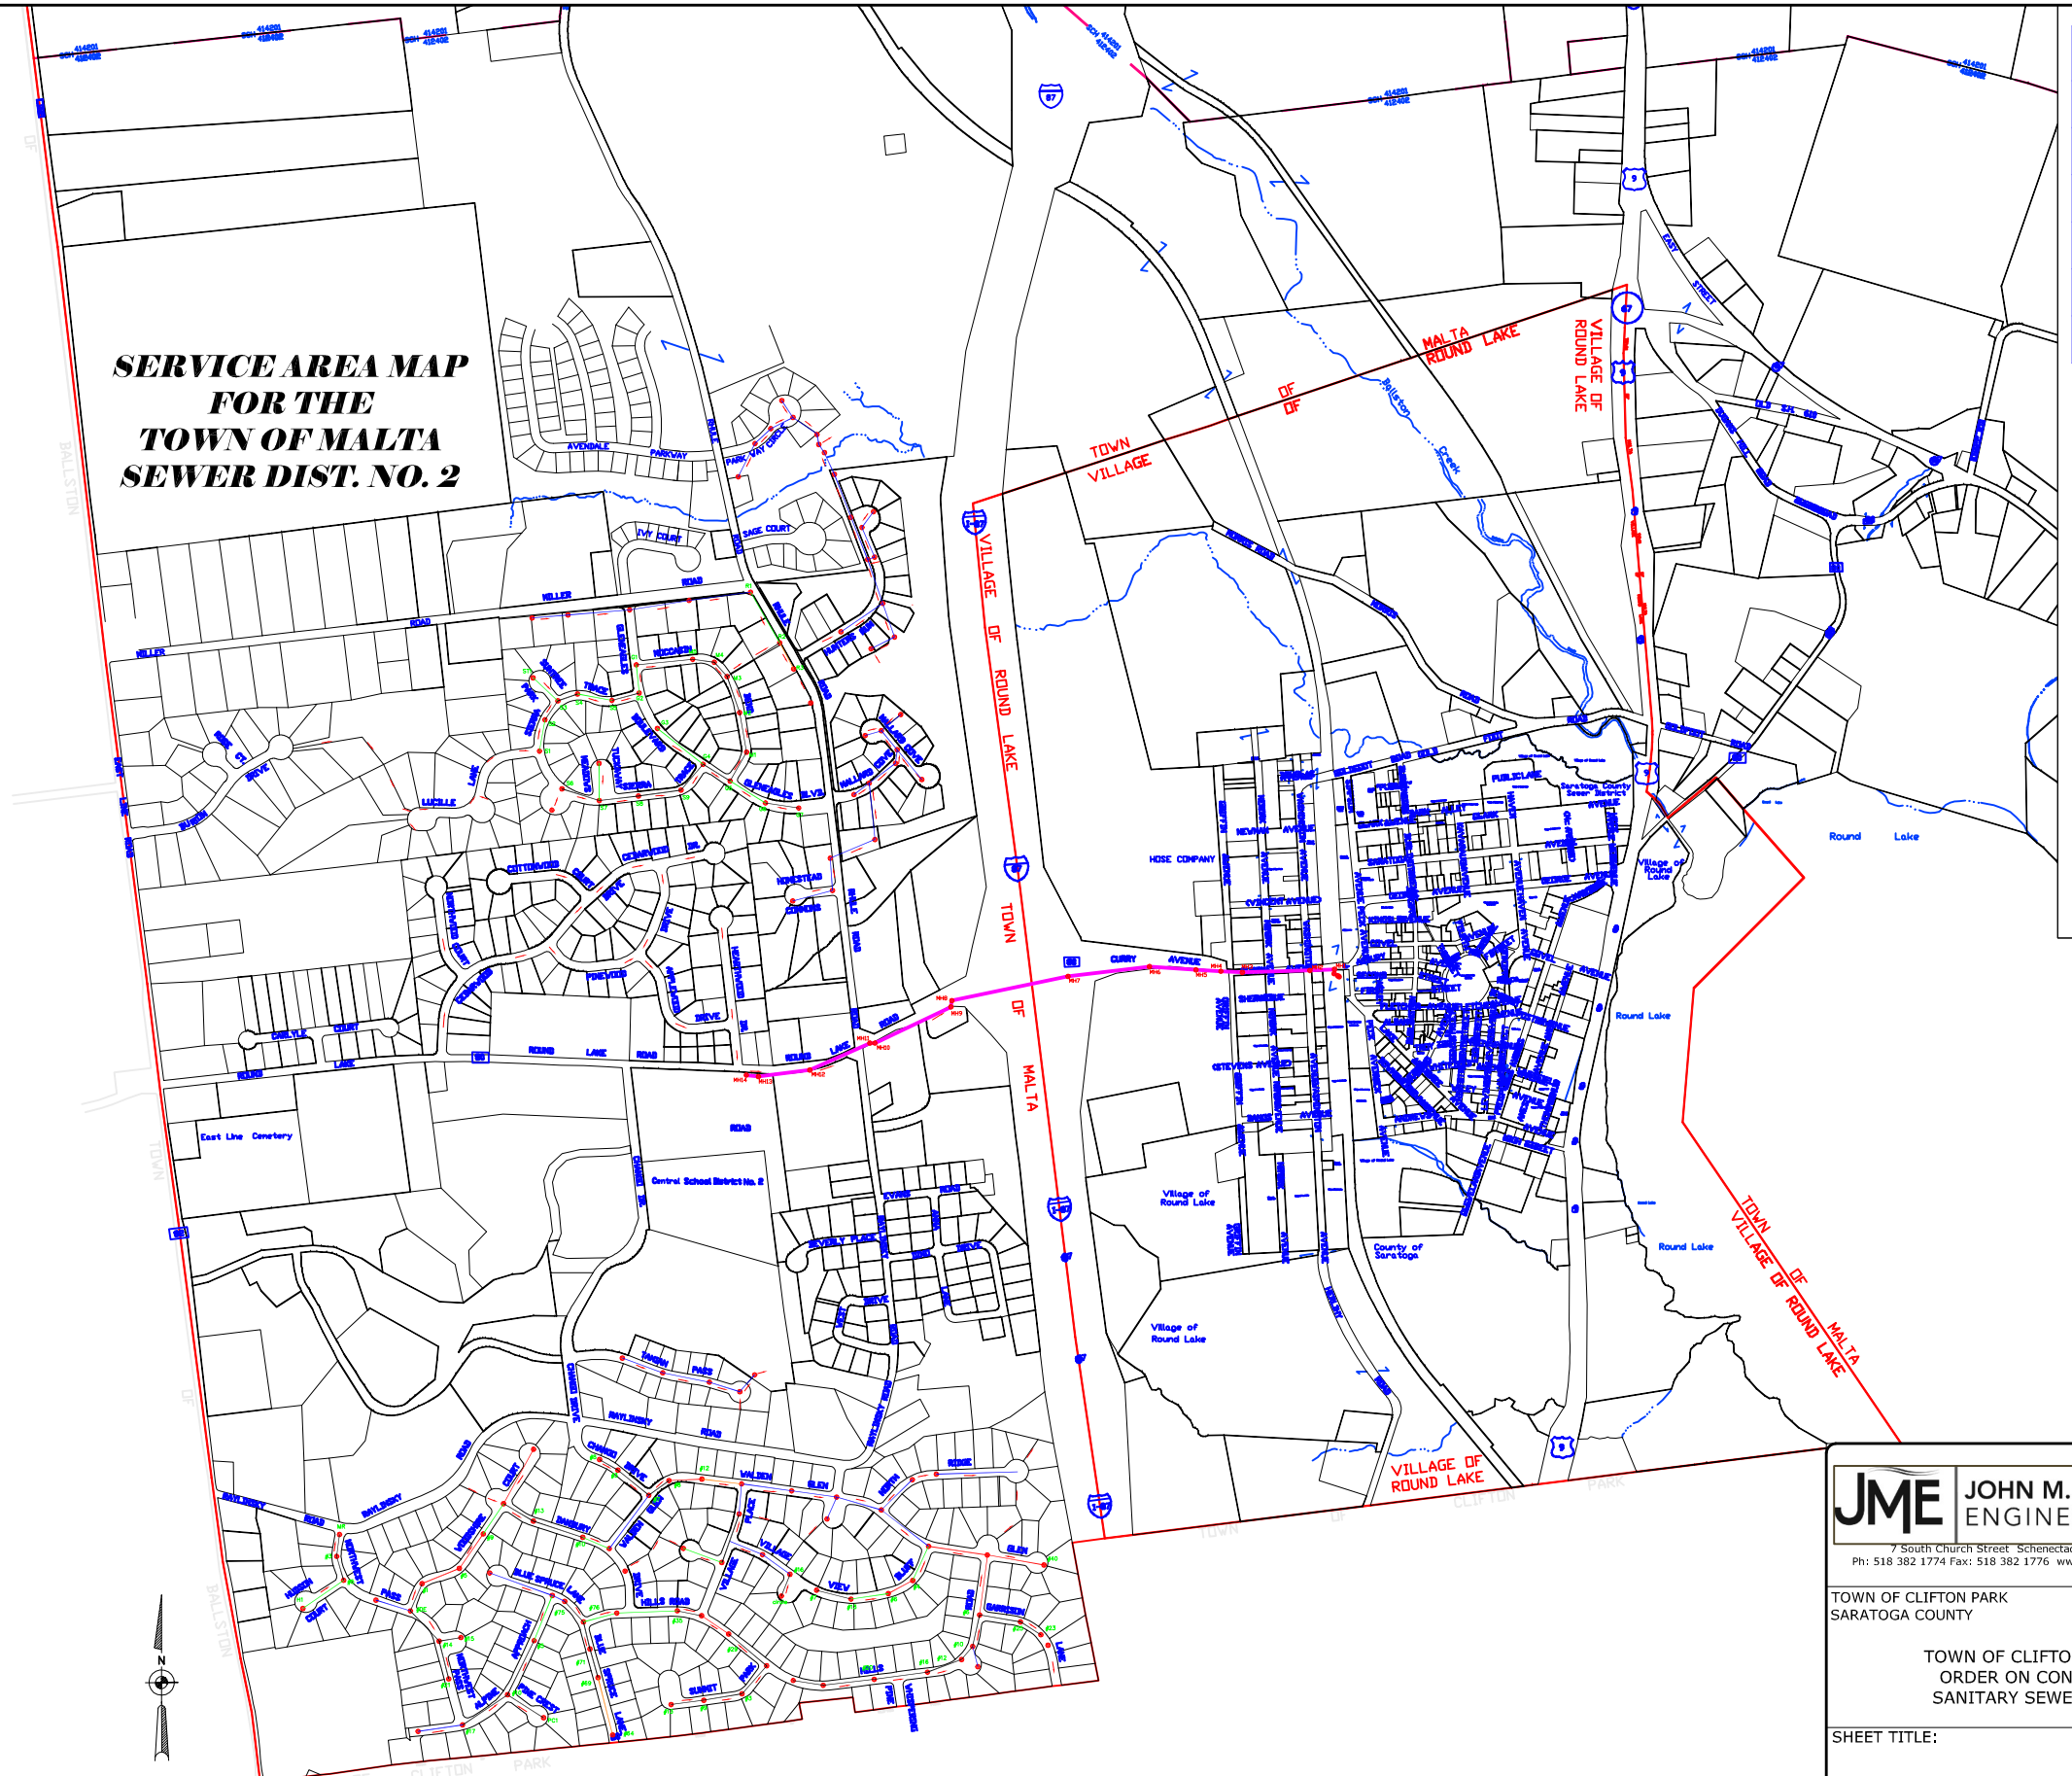

LEGEND

	PRIORITY 1
	PRIORITY 2
	PRIORITY 3
	PRIORITY 4
	NO VIDEO
	VIDEO, NO LOCATION

SCALE: 1" = 600'

JME JOHN M. MCDONALD ENGINEERING, P.C.
7 South Church Street Schenectady, New York 12305
Ph: 518 382 1774 Fax: 518 382 1776 www.mcdonaldengineers.com

LICENSED PROFESSIONAL ENGINEER JOHN M. McDONALD NO. 54506 STATE OF NEW YORK

UNAUTHORIZED ALTERATIONS TO THIS DOCUMENT IS A VIOLATION OF SECTION 7209 SUBDIVISION 2 OF NEW YORK STATE EDUCATION LAW

TOWN OF CLIFTON PARK
SARATOGA COUNTY

TOWN OF CLIFTON PARK
ORDER ON CONSENT
SANITARY SEWER MAP

NO.	DATE	REVISION	BY
00	12/16/11	ORIGINAL ISSUE	SDH

SHEET TITLE:

SANITARY SEWER MAP
MALTA

SCALE: AS SHOWN	FILE NO.: 04-9101h1
PROJ. ENGR.: DPC	DATE: FEBRUARY 2012
DRAWN BY: SDH	SHEET NO.: A3
CHECKED BY: JMM	